

DO NOT SCALE - IF IN DOUBT, ASK

200mm 150 100 90 80 70 60 50 40 30 20 10 0

ORIGINAL SIZE A1

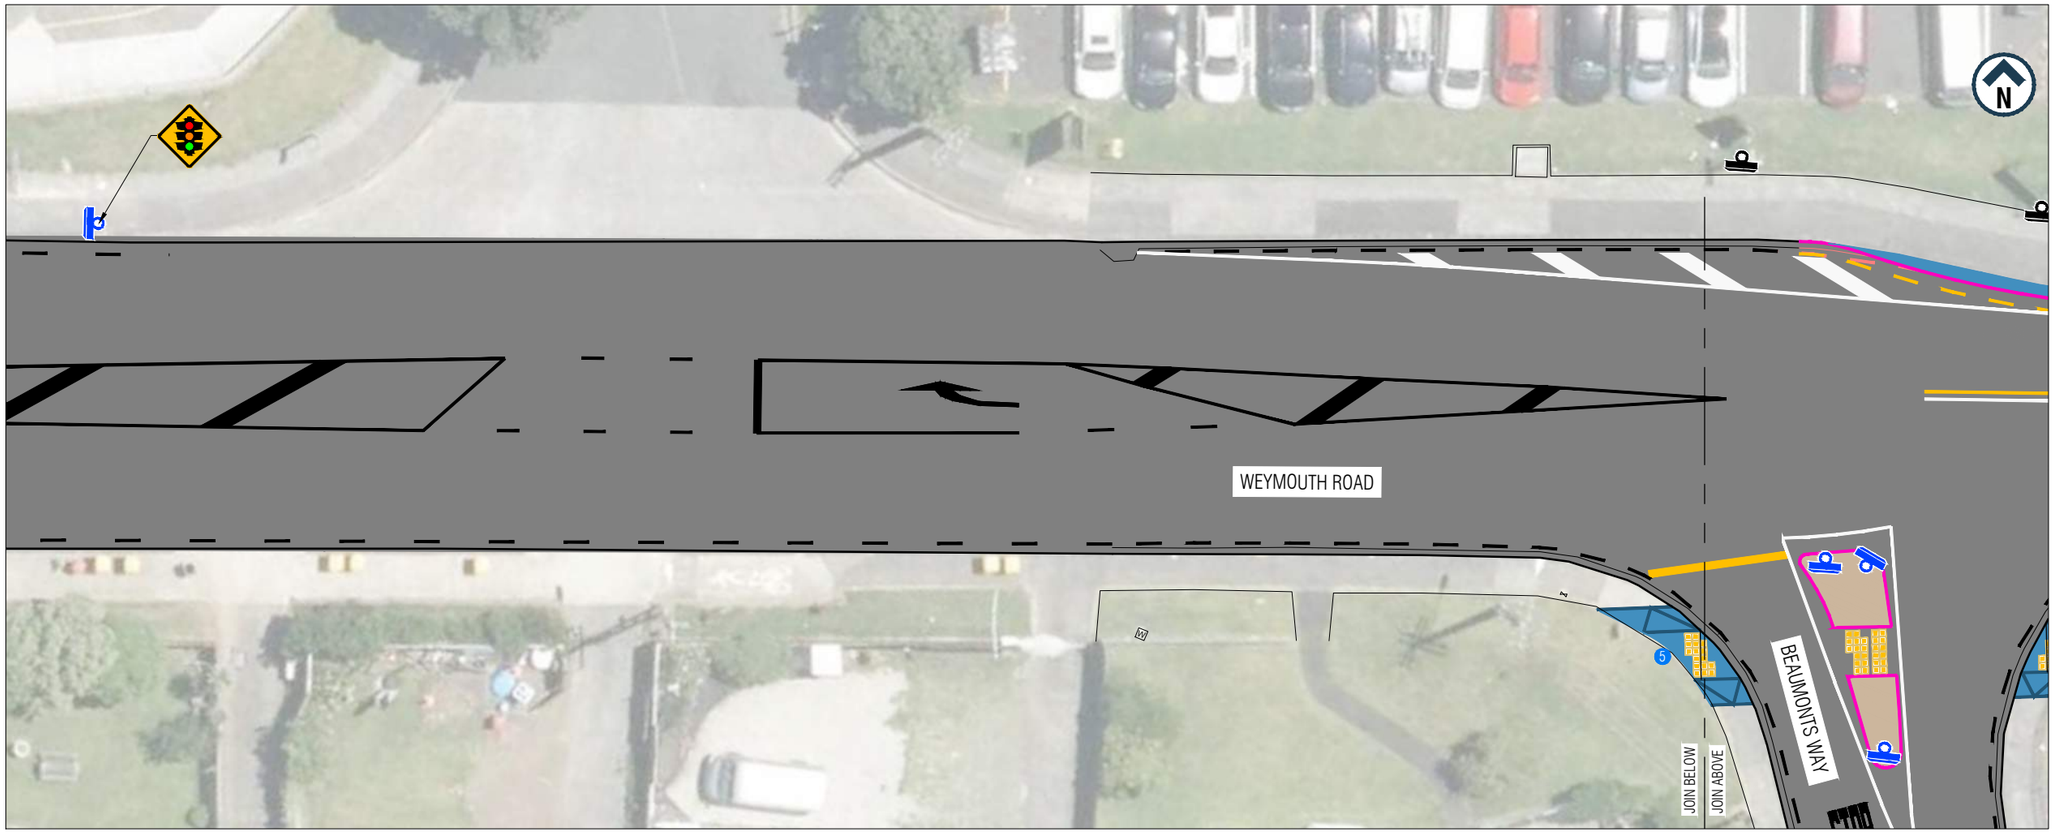

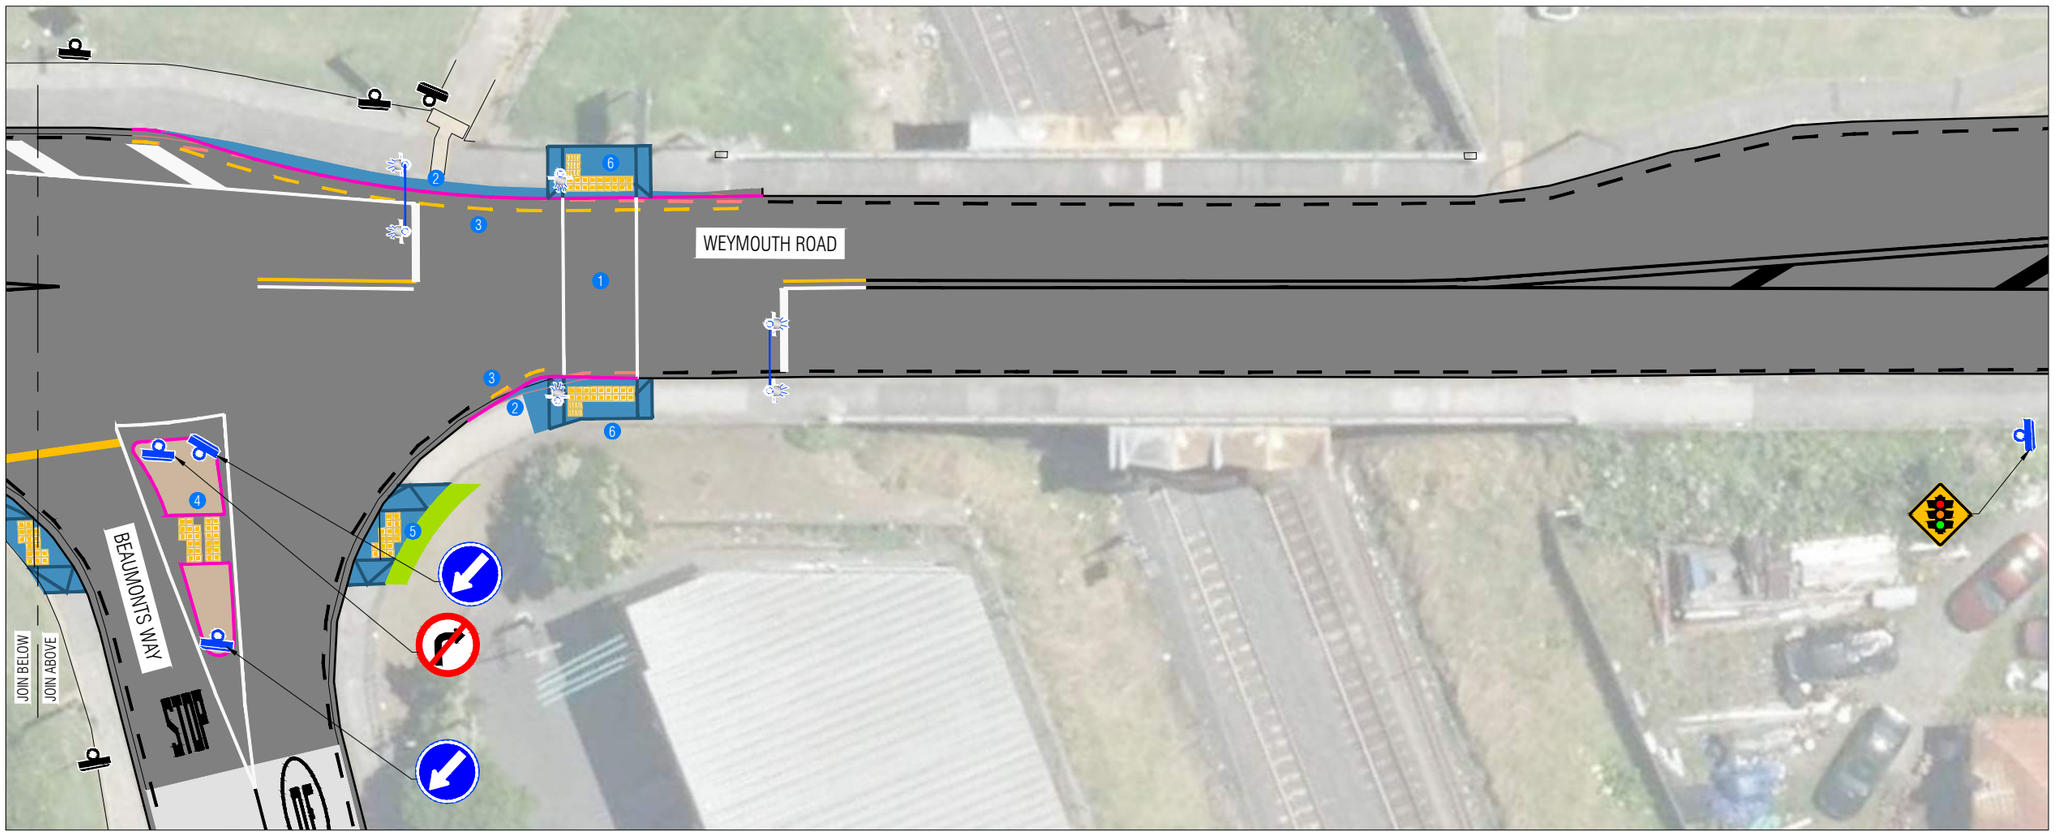

1. NEW SIGNALISED MIDBLOCK PEDESTRIAN CROSSING
2. NEW KERB BUILD OUT
3. NEW NO STOPPING AT ALL TIMES ROAD MARKING (BROKEN YELLOW LINES)
4. NEW PEDESTRIAN REFUGE ISLANDS
5. NEW PARALLEL PRAM CROSSING
6. NEW COMBINATION-TYPE PRAM CROSSING

LEGEND

- EXISTING ROAD MARKING
- NEW WHITE ROAD MARKING
- NEW YELLOW ROAD MARKING
- NEW NO STOPPING AT ALL TIMES ROAD MARKING
- EXISTING KERB AND CHANNEL
- NEW KERB
- NEW TRAFFIC ISLAND
- NEW / RECONSTRUCTED FOOTPATH
- NEW PRAM CROSSING
- NEW TACTILE PAVERS
- REGRADED BERM
- EXISTING SIGN
- NEW / RELOCATED SIGN
- NEW TRAFFIC SIGNAL
- NEW SIGNAL MAST ARM

Auckland Council
Te Kaunihera o Tāmaki Makaurau

AUCKLAND COUNCIL
WEYMOUTH ROAD - BEAUMONTS WAY
PEDESTRIAN IMPROVEMENTS

Status Stamp	FOR CONSULTATION		
Date Stamp			
A1 Scales	1:125	A3 Scales	1:250
Drawing No.	2026-NZ291_T030	Rev.	A