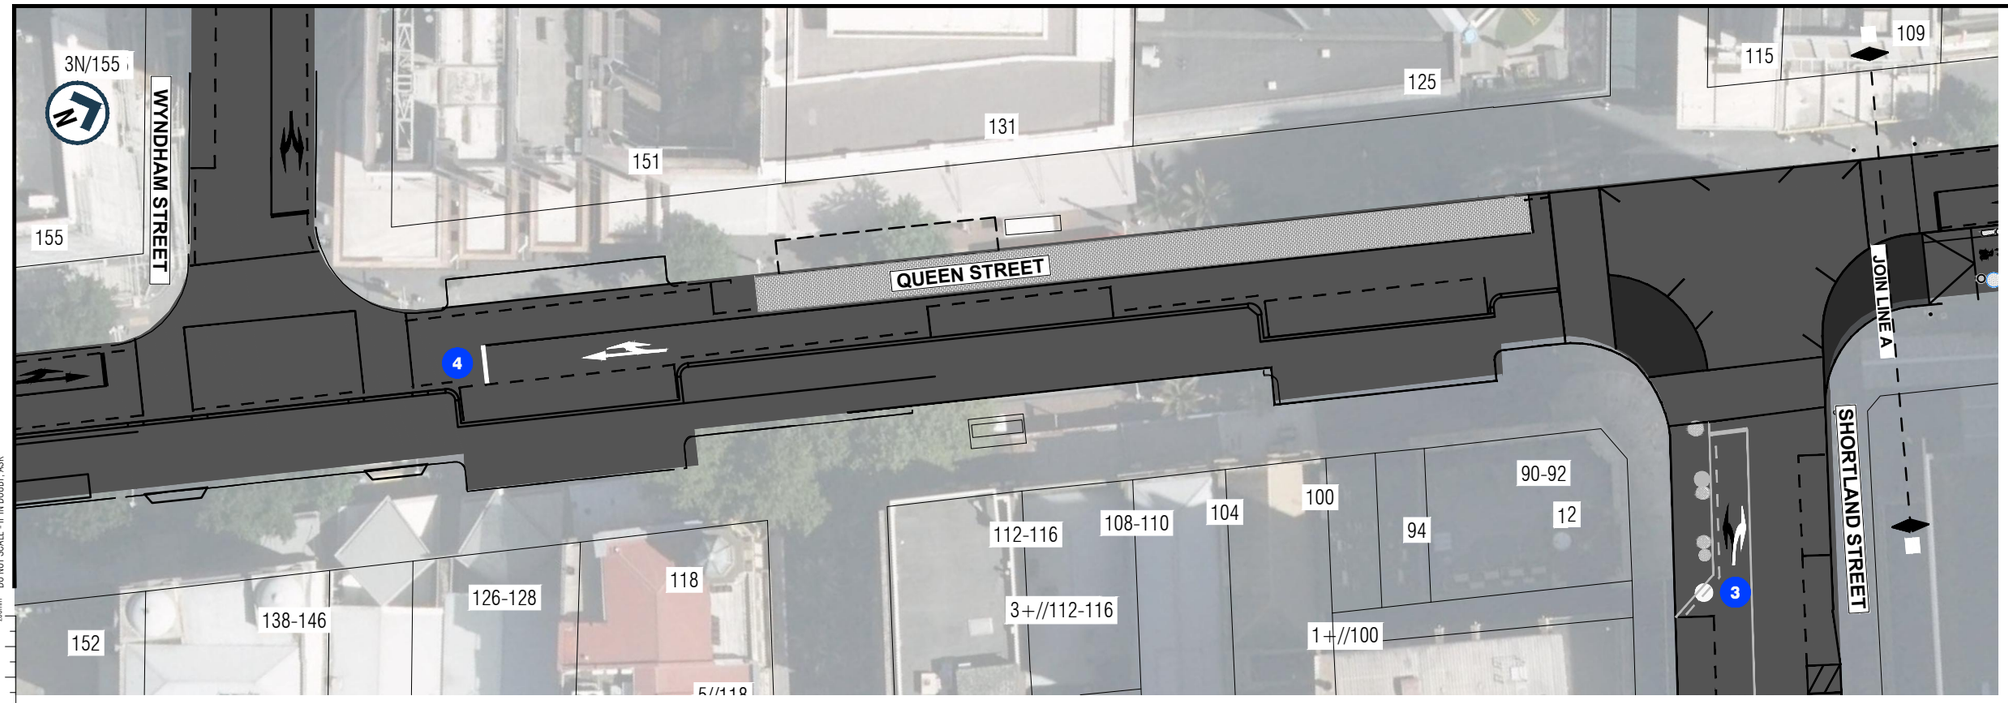

LEGEND

- EXISTING KERBLINE
- EXISTING ROAD MARKING
- NEW/ RELOCATED WHITE ROAD MARKING
- NEW TRAFFIC SIGN

NOTES

1. EXISTING PEAK HOUR BUS LANE TO BE REMOVED. NEW GENERAL TRAFFIC LANE
2. NEW LOADING ZONE "AT ALL TIMES"
3. NEW RIGHT TURN ARROW/ RIGHT TURN BAN TO BE REMOVED
4. NEW LIMIT LINE LOCATION

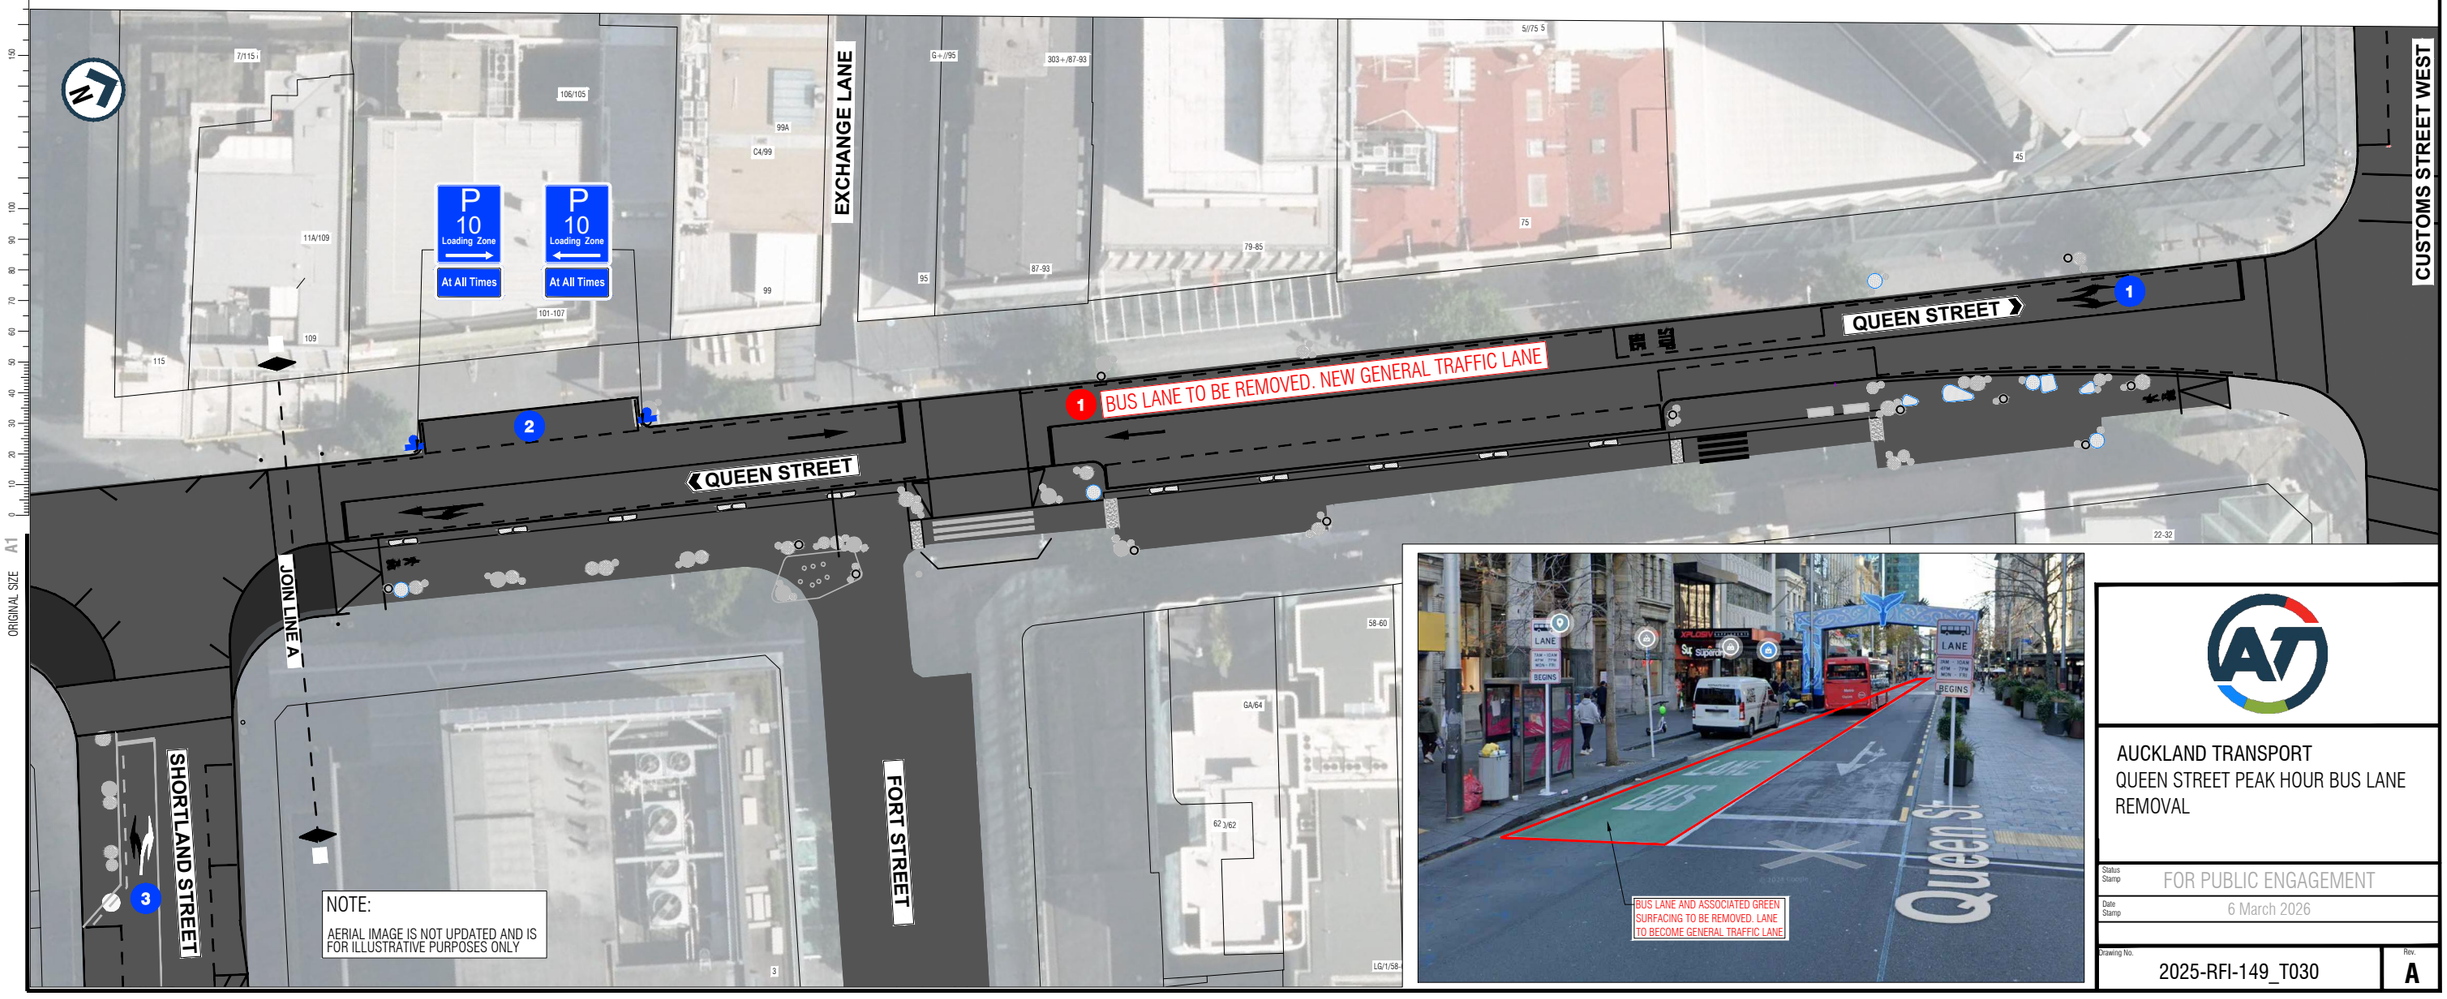

AUCKLAND TRANSPORT
QUEEN STREET PEAK HOUR BUS LANE REMOVAL

Status Stamp	FOR PUBLIC ENGAGEMENT
Date Stamp	6 March 2026
Drawing No.	2025-RFI-149_T030
Rev.	A

DO NOT SCALE - IF IN DOUBT, ASK

ORIGINAL SIZE A1