# SECTION
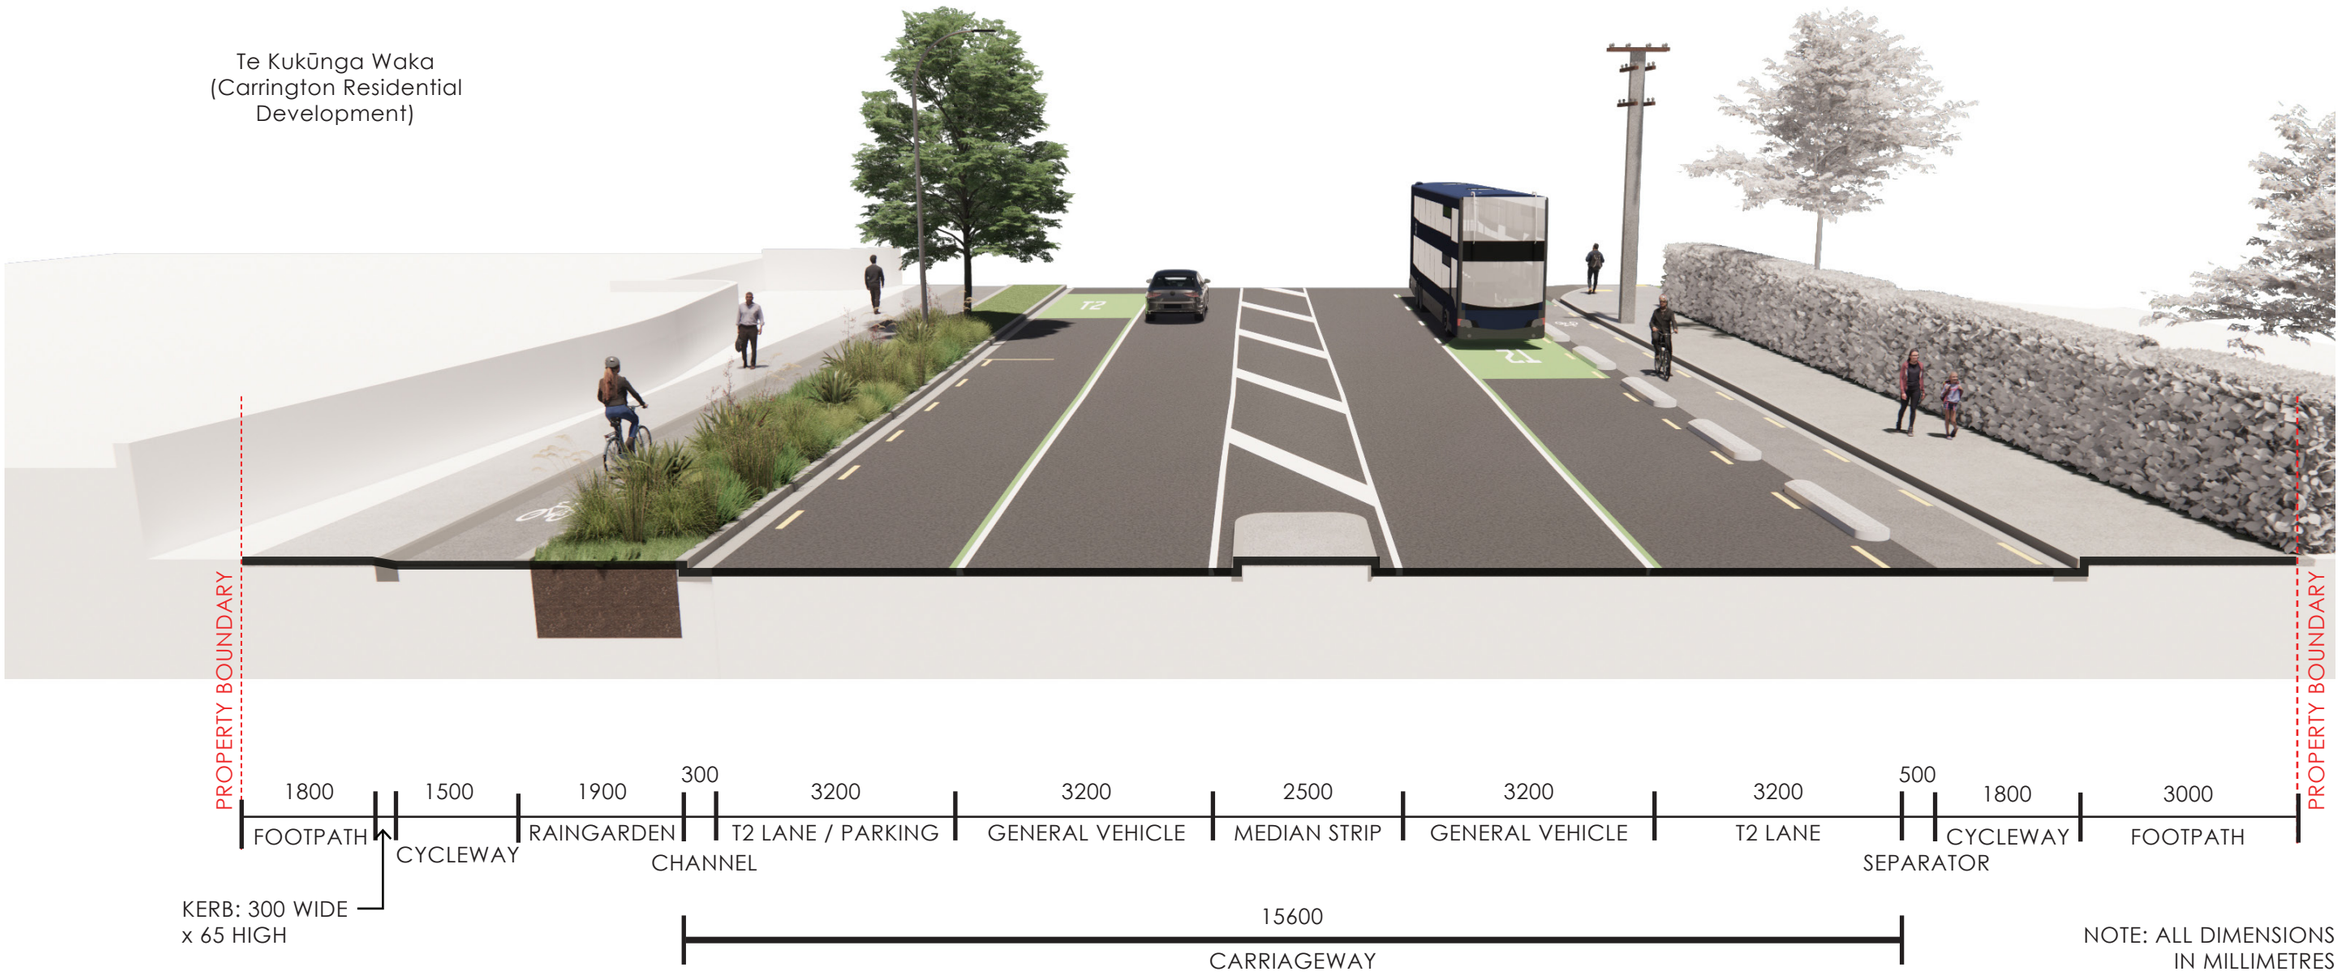
## SECTION BETWEEN TE ARA KŌPIKO (GATE 2) AND TE ARA TAURAPA (GATE 1) LOOKING NORTH