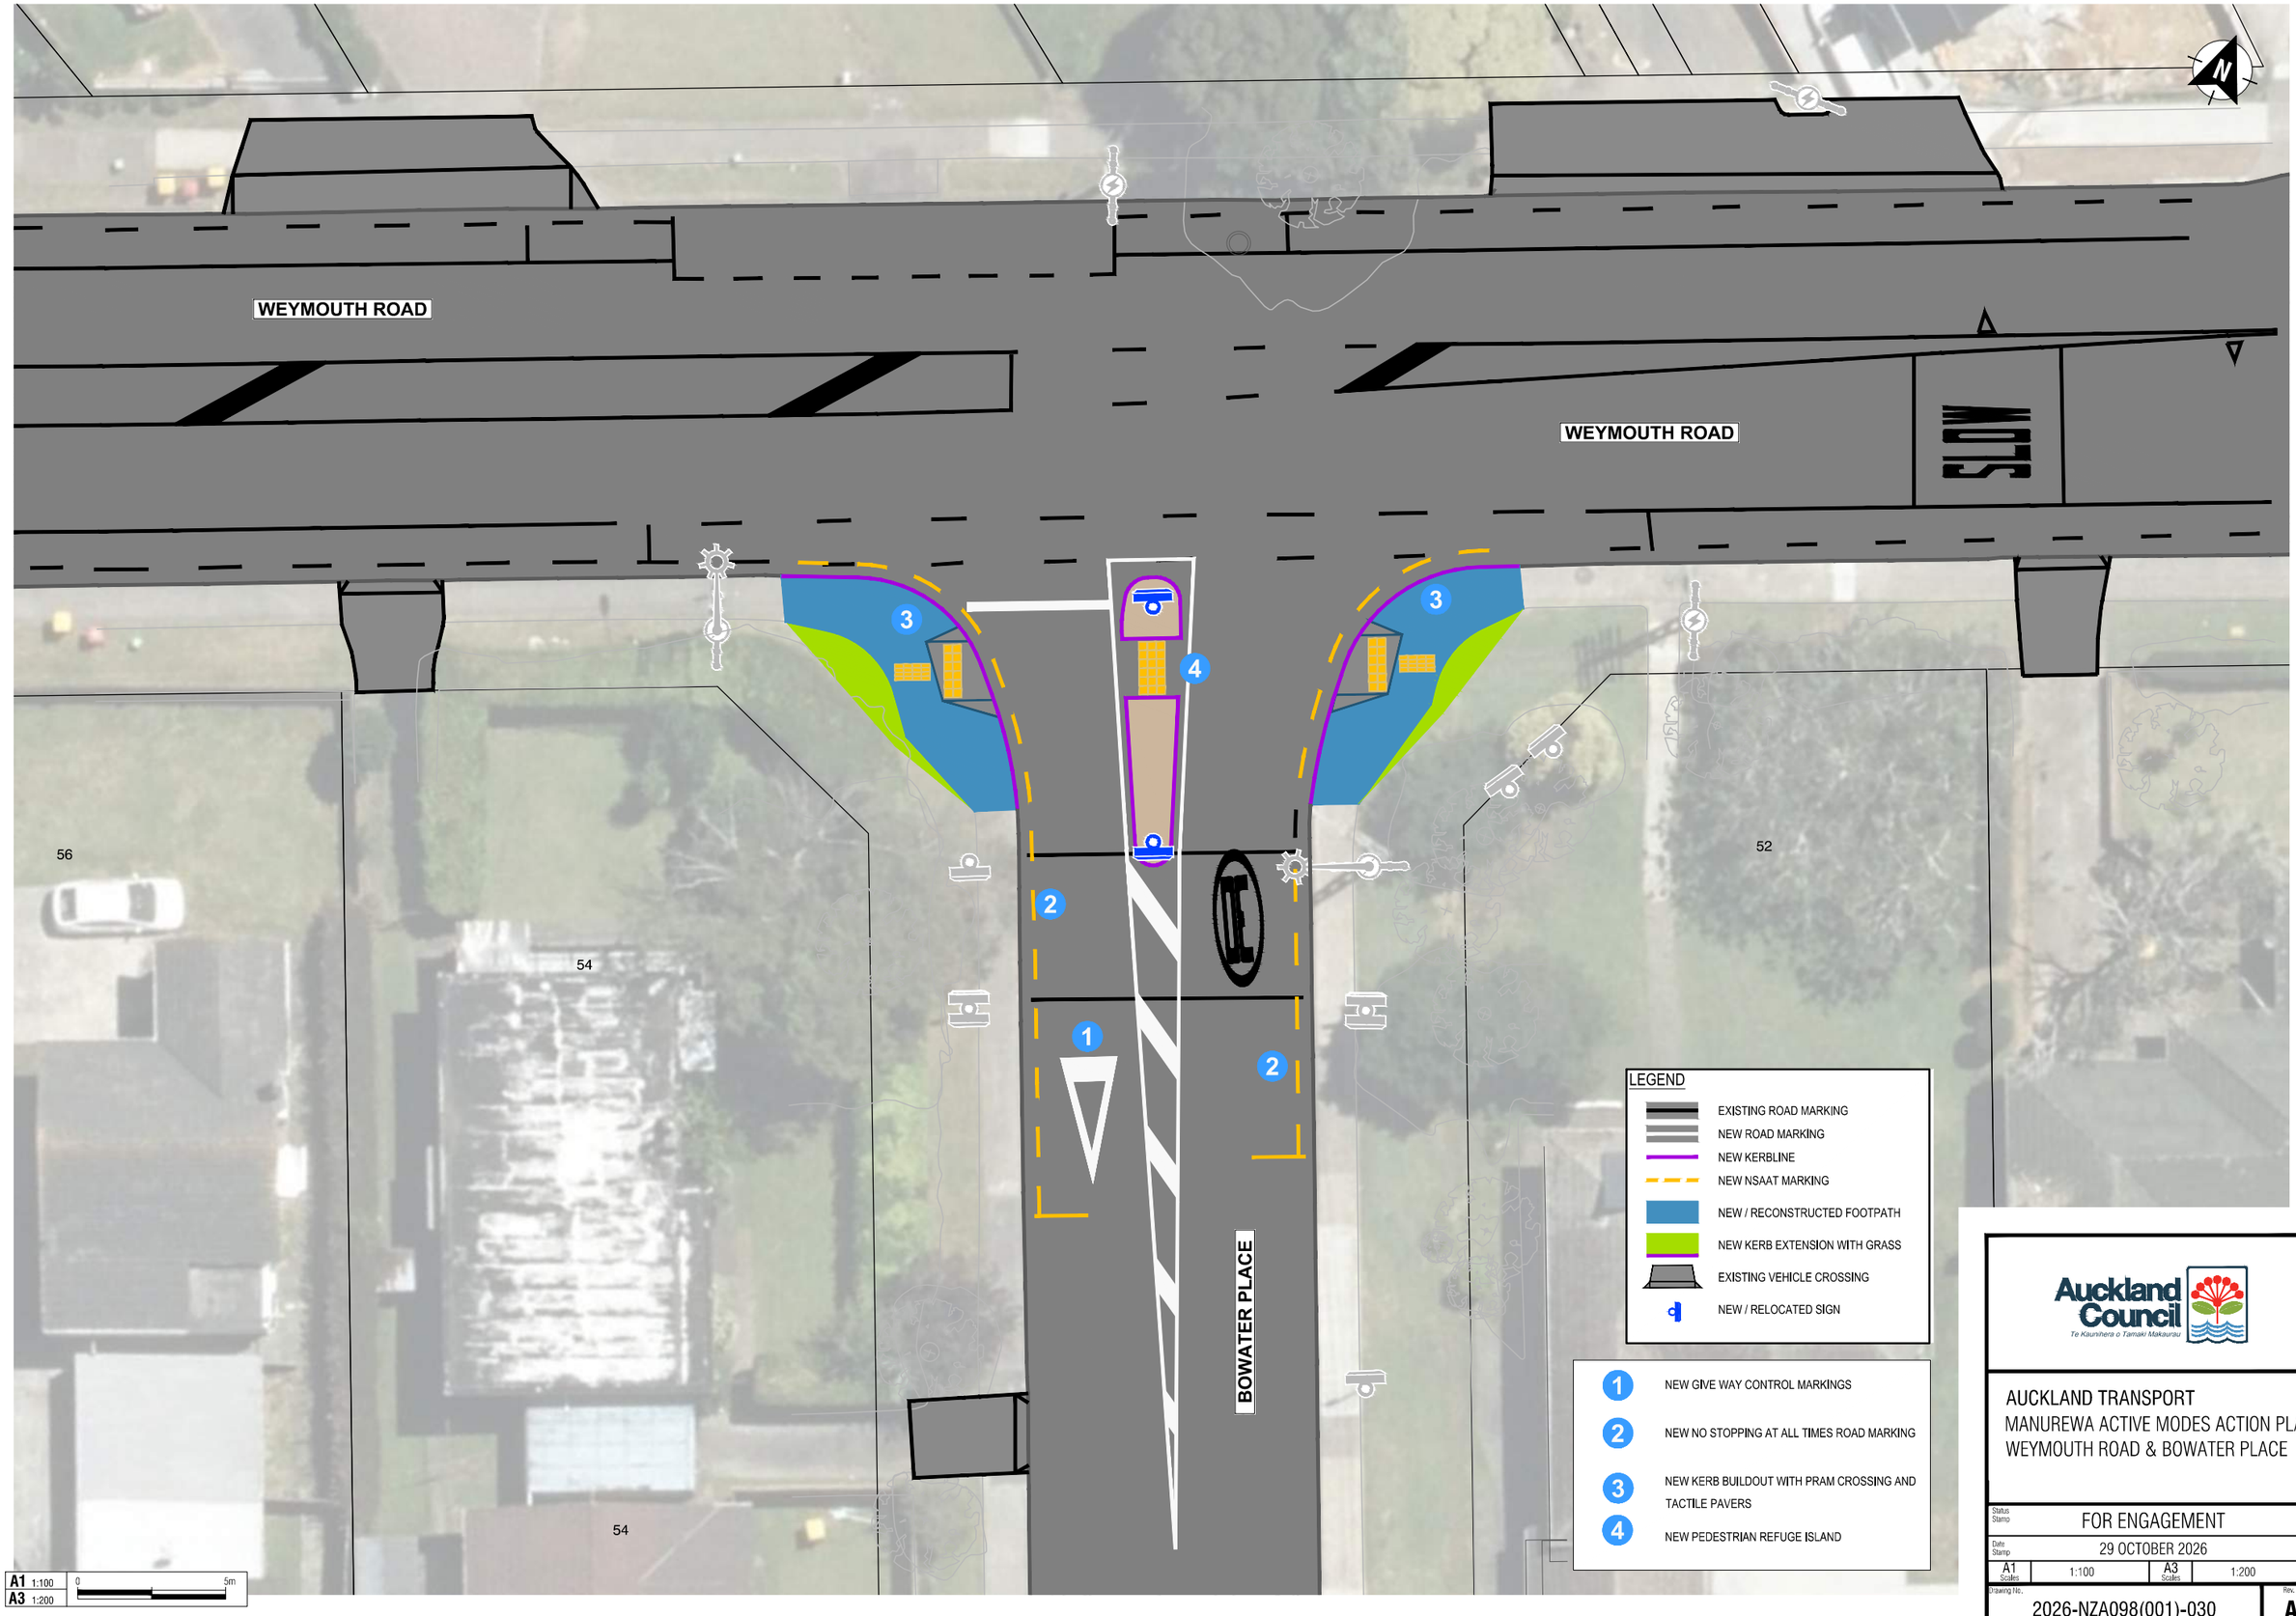


DO NOT SCALE - IF IN DOUBT, ASK

ORIGINAL SIZE A1

Auckland Council
Te Kaunihera o Tamaki Makaurau

AUCKLAND TRANSPORT
MANUREWA ACTIVE MODES ACTION PLAN
WEYMOUTH ROAD & BOWATER PLACE

Status Stamp	FOR ENGAGEMENT		
Date Stamp	29 OCTOBER 2026		
A1 Scales	1:100	A3 Scales	1:200
Drawing No.	2026-NZA098(001)-030	Rev.	A