


ORIGINAL SIZE A1 0 10 20 30 40 50 60 70 80 90 100 150 200mm DO NOT SCALE - IF IN DOUBT, ASK

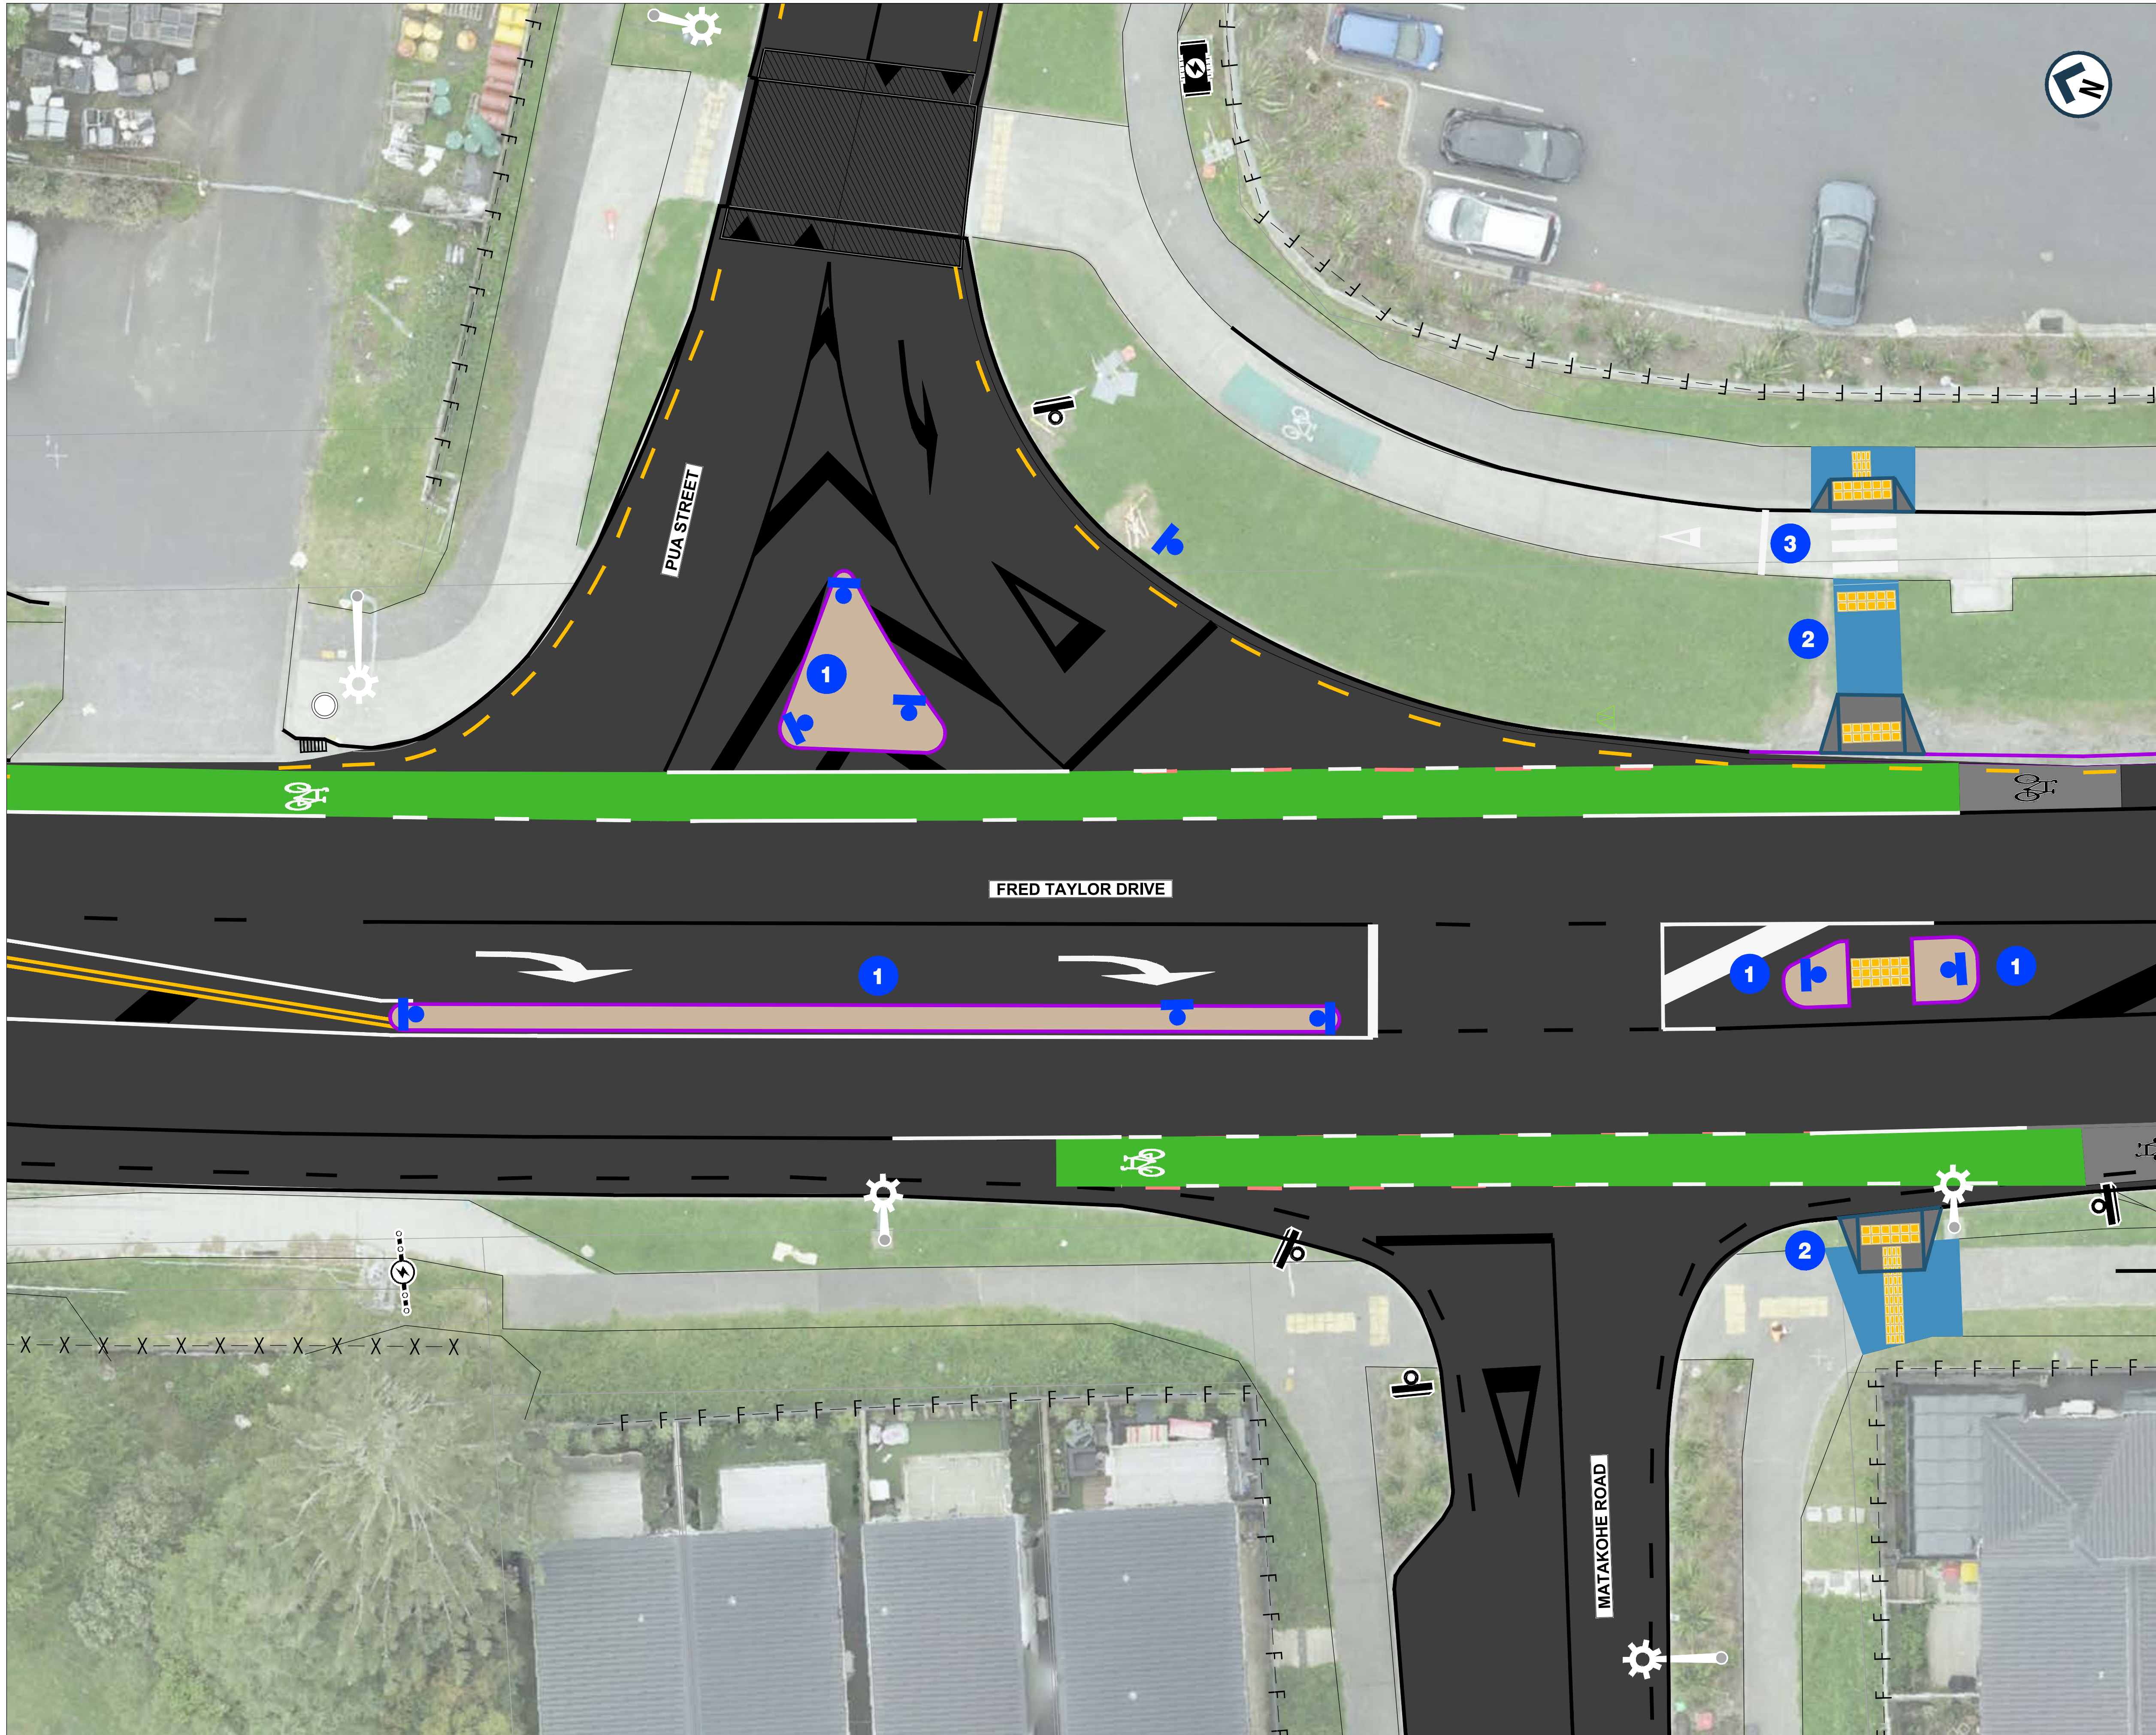

NOTES

- 1 NEW TRAFFIC ISLAND
- 2 NEW FOOTPATH
- 3 NEW PEDESTRIAN CROSSING

LEGEND

- EXISTING KERB LINE
- EXISTING ROAD MARKING
- NEW WHITE ROAD MARKING
- NEW YELLOW ROAD MARKING
- NEW KERB
- NEW PRAM CROSSING
- NEW ISLAND
- NEW FOOTPATH
- NEW GREEN SURFACING MARKINGS
- NEW TRAFFIC SIGN
- NEW TACTILES



AUCKLAND TRANSPORT PEDESTRIAN AND INTERSECTION SAFETY IMPROVEMENTS

Status Stamp FOR ENGAGEMENT

Date Stamp 19/10/2026

A1 Scales N.T.S. A3 Scales N.T.S.

Drawing No. 2025-PTM547-02_T030

Rev. B